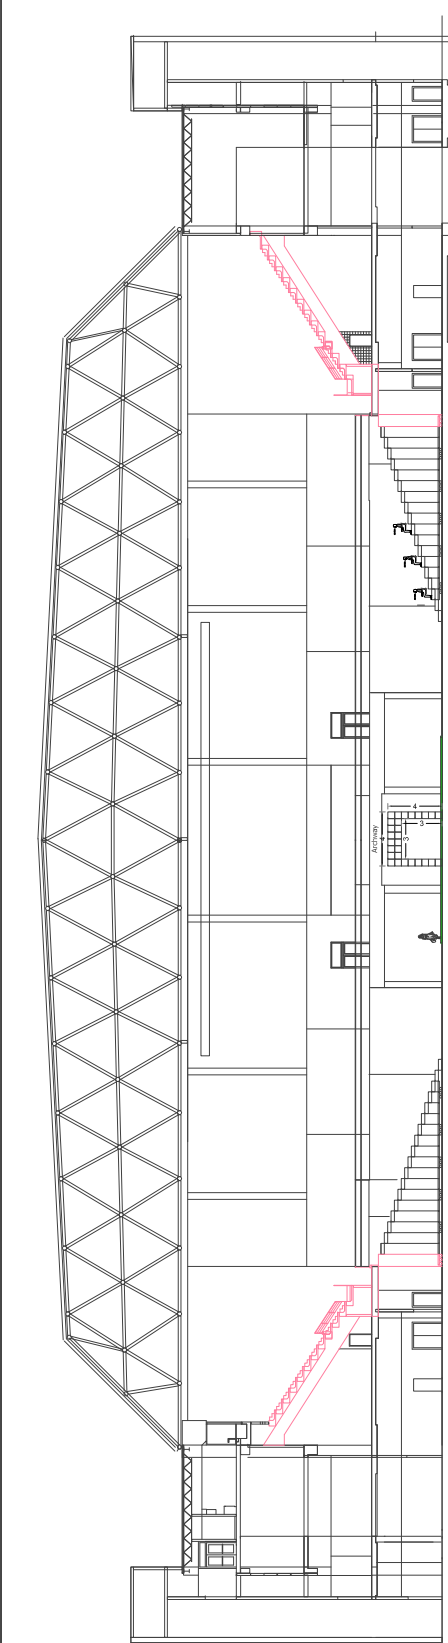


|   |  |                                                                                          |                                    |
|---|--|------------------------------------------------------------------------------------------|------------------------------------|
| Due to Reproduction Inaccuracies<br><b>DO NOT SCALE</b>   |  | Layout Detail For<br>Netball and (WAF)<br>15th November 2026<br>Ullitla Arena Birmingham |                                    |
| COPYRIGHT<br>THIS DRAWING IS THE PROPERTY OF THE<br>NATIONAL EXHIBITION CENTRE Ltd.<br>AND MAY NOT BE COPIED OR DISCLOSED FOR ANY<br>PURPOSE WITHOUT THE WRITTEN CONSENT OF THE<br>NATIONAL EXHIBITION CENTRE Ltd. |  | Drawn: rnh-2922<br>Date: 30/03/2026<br>Drg. No: TD_1100000_014                           | Scale: NTS<br>Shd.No: Type: Issue: |