


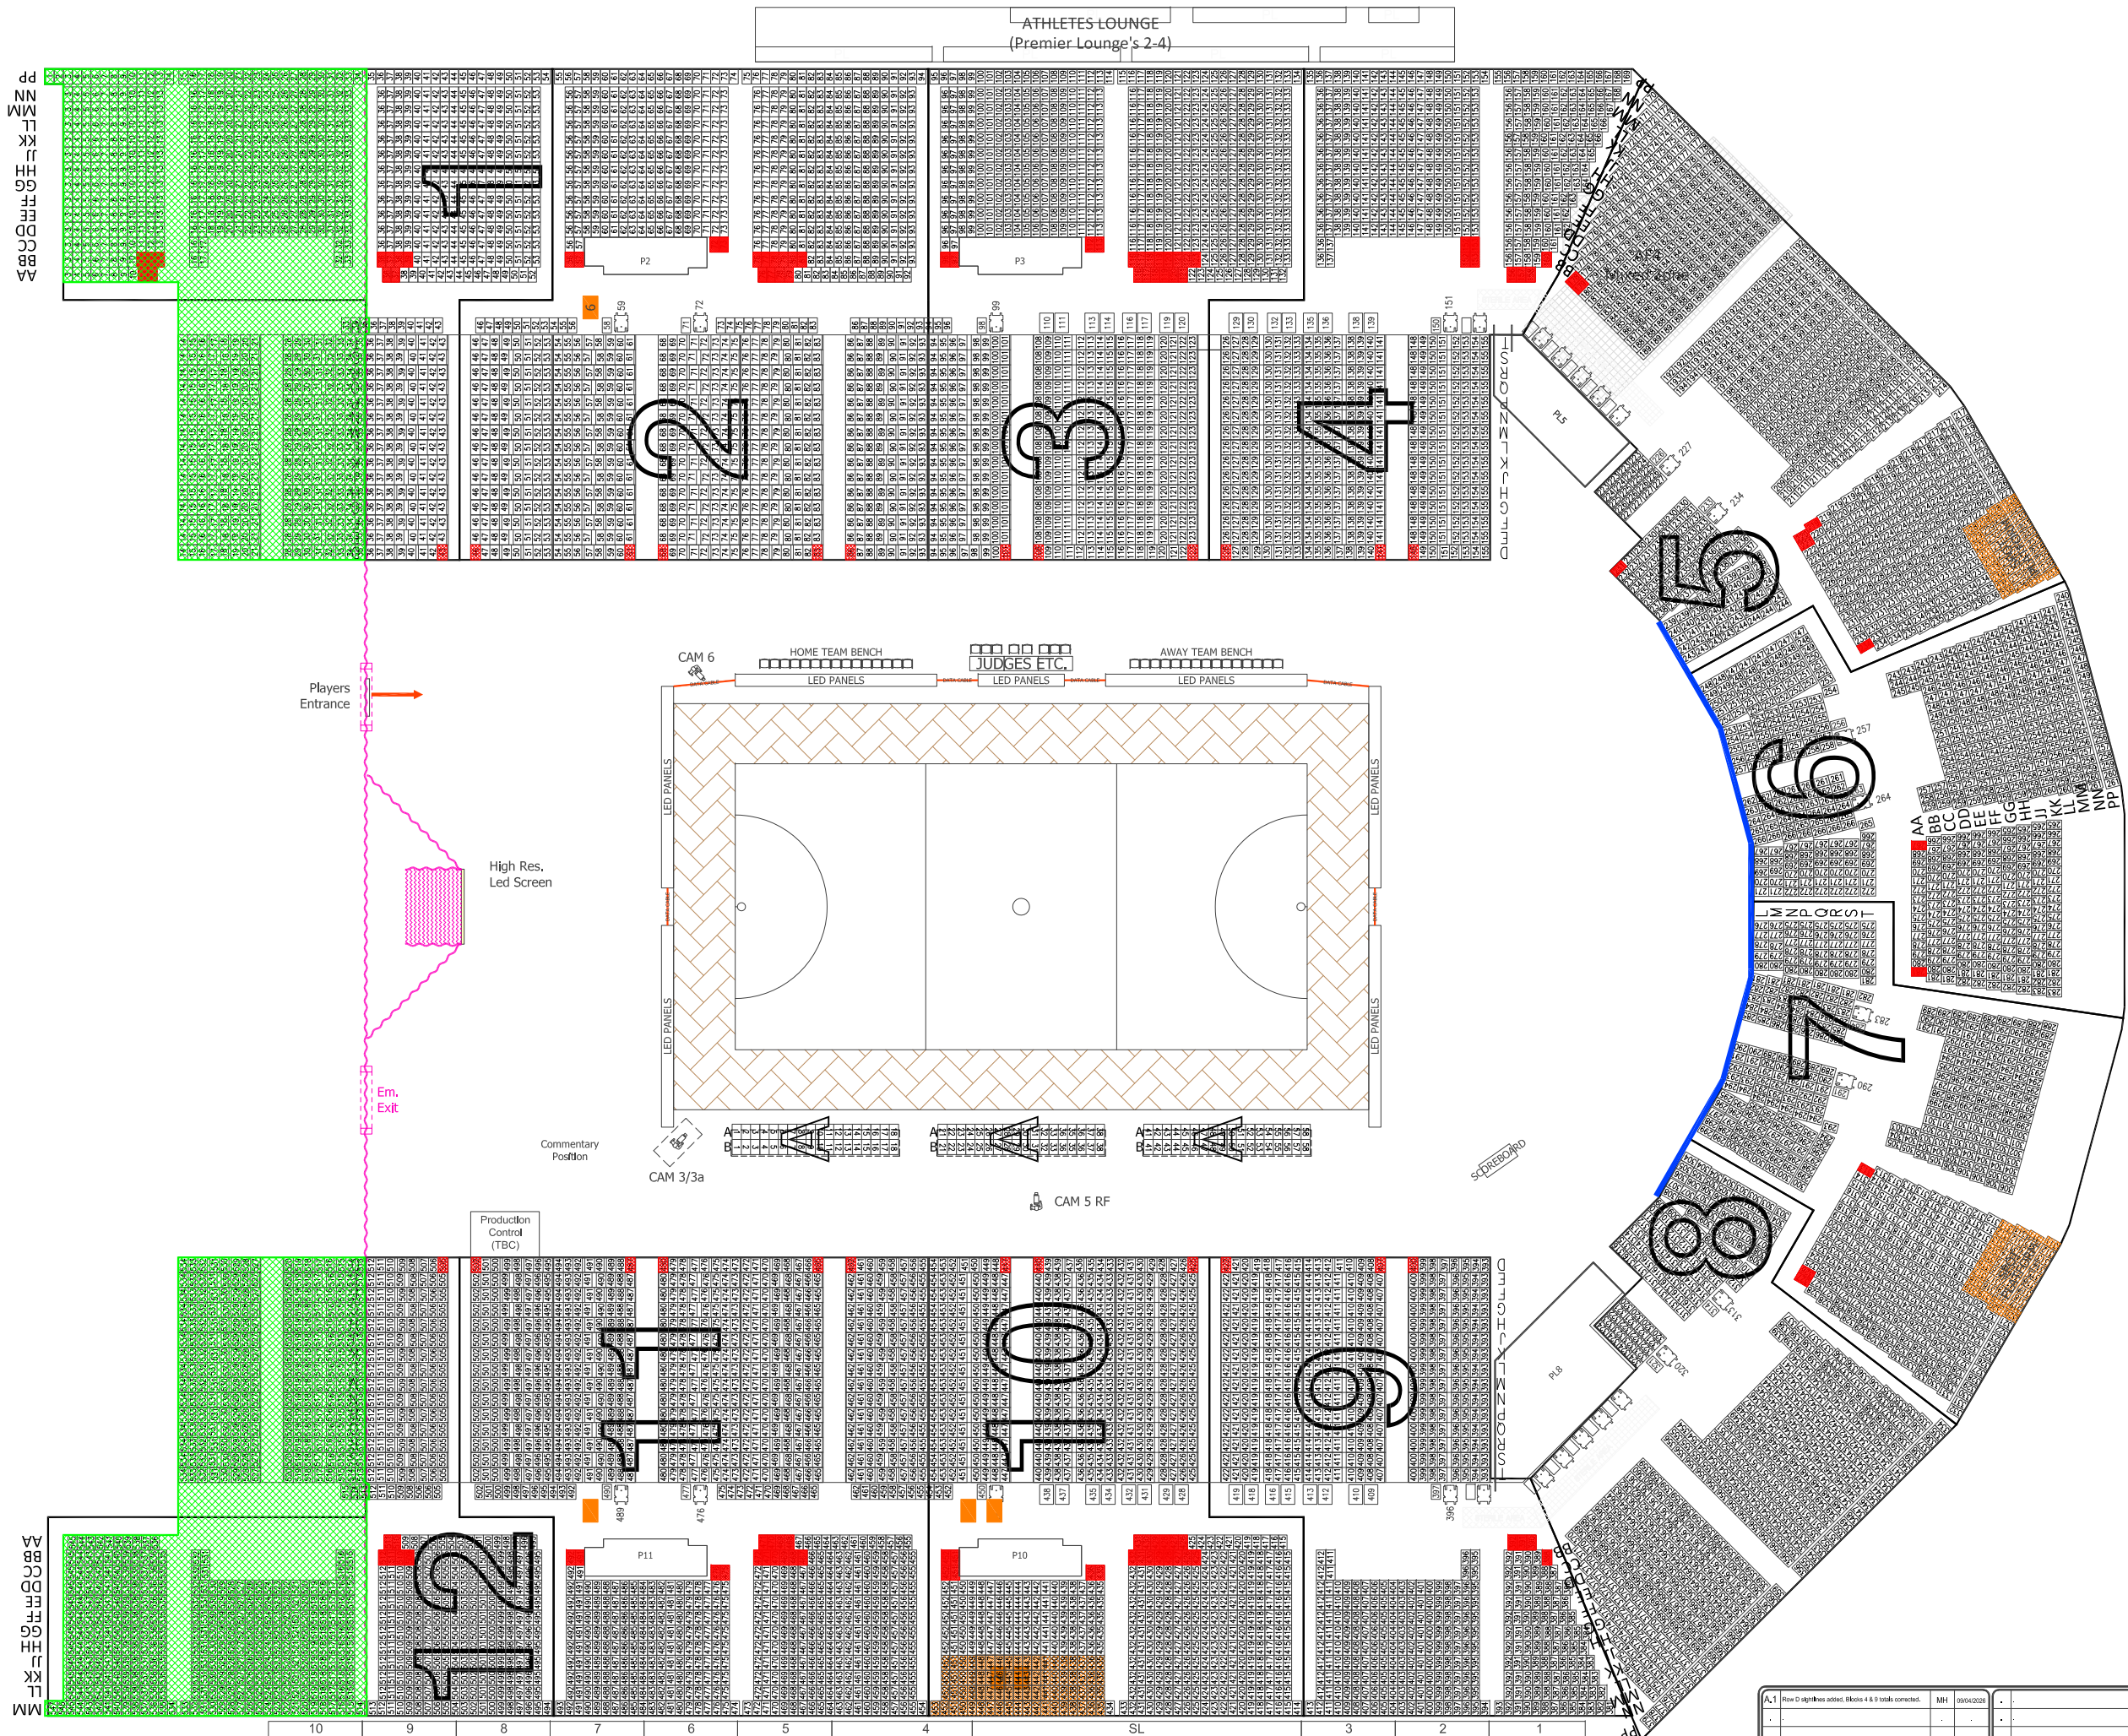

SEATING TOTALS

BLOCK 1	381
BLOCK 2	1089
BLOCK 3	822
BLOCK 4	694
BLOCK 5	839
BLOCK 6	569
BLOCK 7	570
BLOCK 8	583
BLOCK 9	630
BLOCK 10	750
BLOCK 11	1017
BLOCK 12	345

BLOCK A	108
---------	-----

WHEELCHAIR POSITIONS	44
WHEELCHAIR HELPERS	44

GRAND TOTAL 8,485

- Camera
- Platforms (12'x8' & 8'x8')
- Additional Camera Hold
- Off Sale
- Production Holds

Note:- Seating Totals Quoted Do Not Account For Production/Sightline Losses These Figures Should Be Sought From Box Office.

Netball aid (UAB)
15th November 2026

A1 Row D signlines added, Blocks 4 & 9 totals corrected.

MH 09/10/2026

Due to Reproduction Inaccuracies
DO NOT SCALE

COPYRIGHT
THIS DRAWING IS THE PROPERTY OF THE
NATIONAL EXHIBITION CENTRE LTD.
AND MAY NOT BE COPIED OR DISCLOSED FOR ANY
PURPOSE WITHOUT THE WRITTEN CONSENT OF THE
NATIONAL EXHIBITION CENTRE LTD.

Layout Detail For
Netball aid (UAB)
15th November 2026
Utilita Arena Birmingham

Drawn: mhb-2922 Date: 30/03/2026 Scale: NTS
Shp.No: Type: Issue:
TR-112026-014 01 L A.1